JAWAHARLAL NEHRU ROAD FROM KUVEMPU CIRCLE TO UTTARAHALLI MAIN ROAD

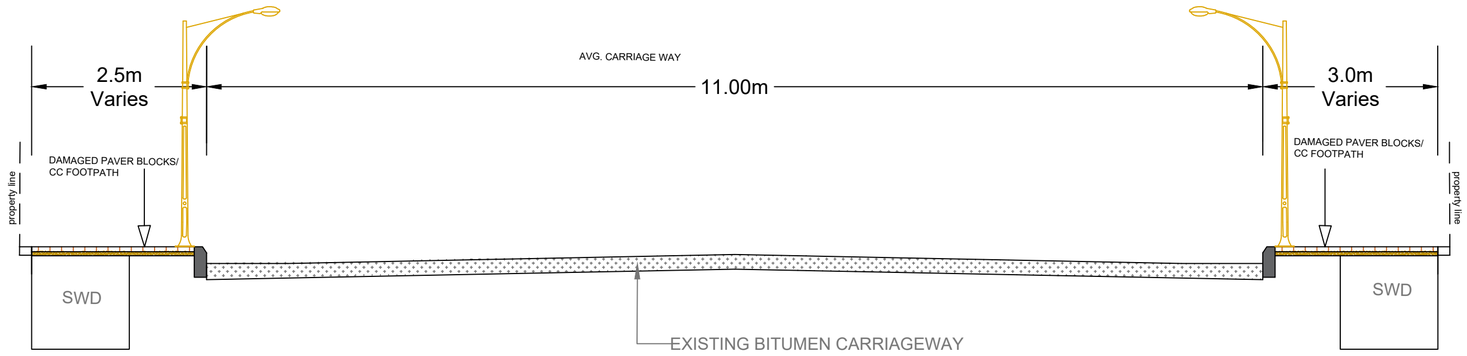

LHS

RHS

TYPICAL CROSS SECTION OF EXISTING ROAD

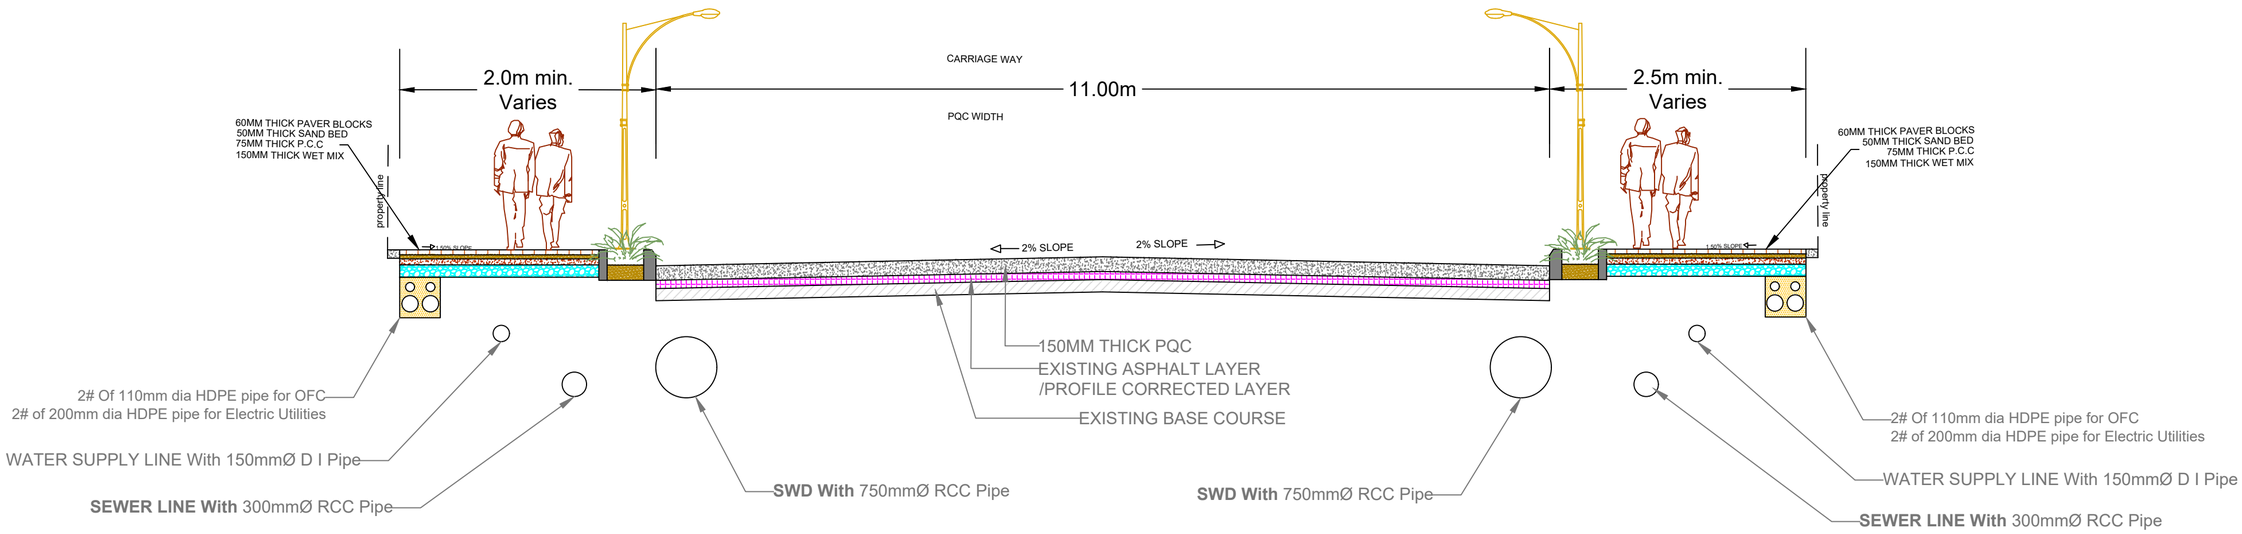

LHS

RHS

TYPICAL CROSS SECTION OF PROPOSED ROAD

BRUHAT BENGALURU MAHANAGARA PALIKE (BBMP) PROJECT CENTRAL-07 BANGALORE-01	**TRANSPORTECH CONSULTANTS BANGALORE-40**	**ASSISTANT ENGINEER PROJECT CENTRAL-07 BBMP**	**ASSISTANT EXECUTIVE ENGINEER PROJECT CENTRAL-07 BBMP**	**EXECUTIVE ENGINEER PROJECT CENTRAL-07 BBMP**	**SUPERINTENDING ENGINEER PROJECT CENTRAL-07 BBMP**	**CHIEF ENGINEER PROJECT CENTRAL-07 BBMP**	SCALE: Not to scale DATE: